


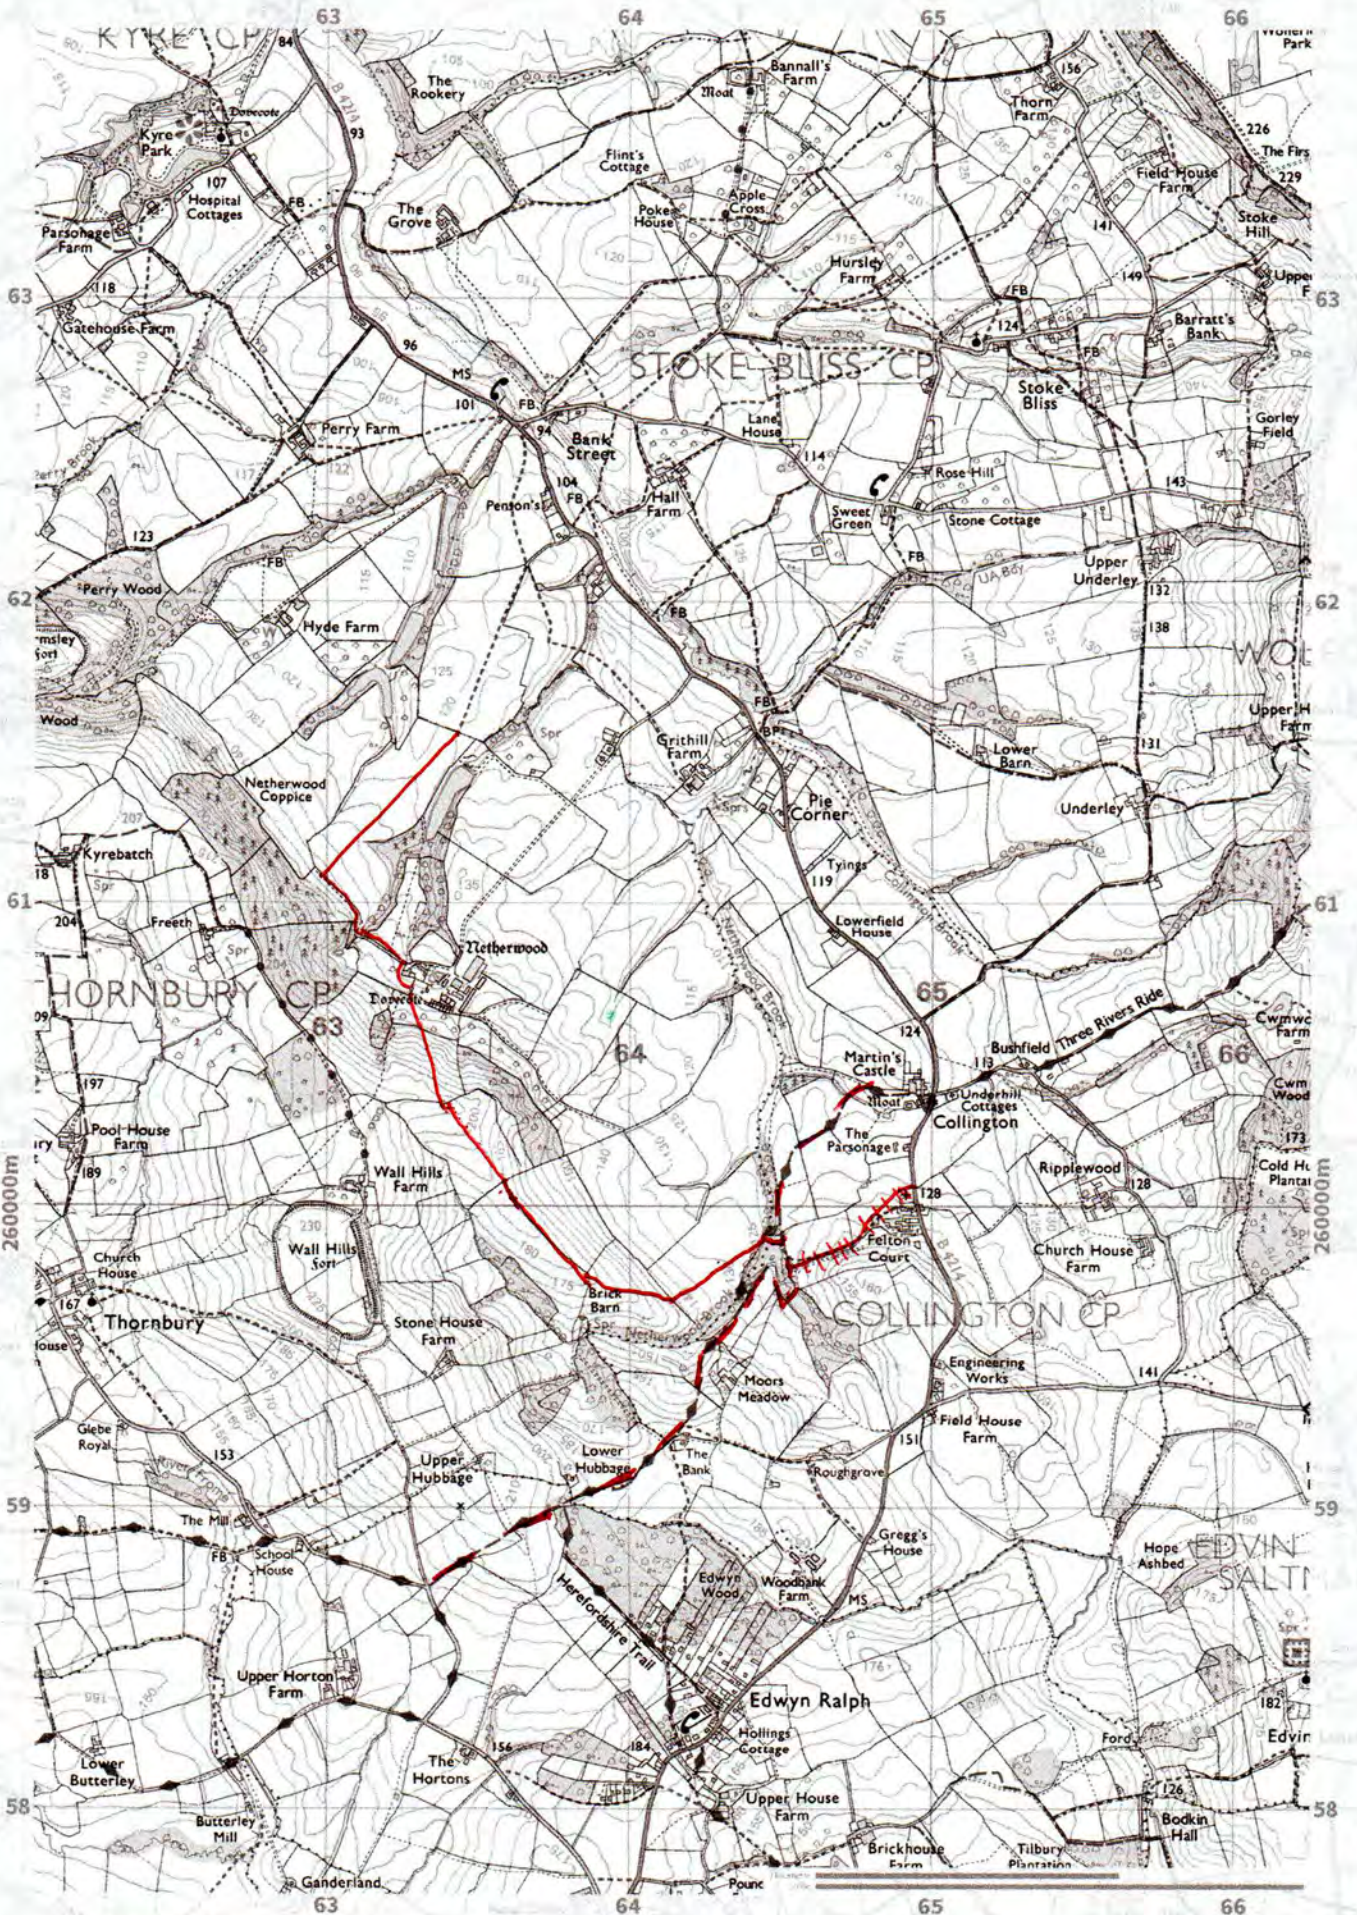

— new bridleway  
~~-----~~ upgrade to bridleway  
 --- existing bridleway